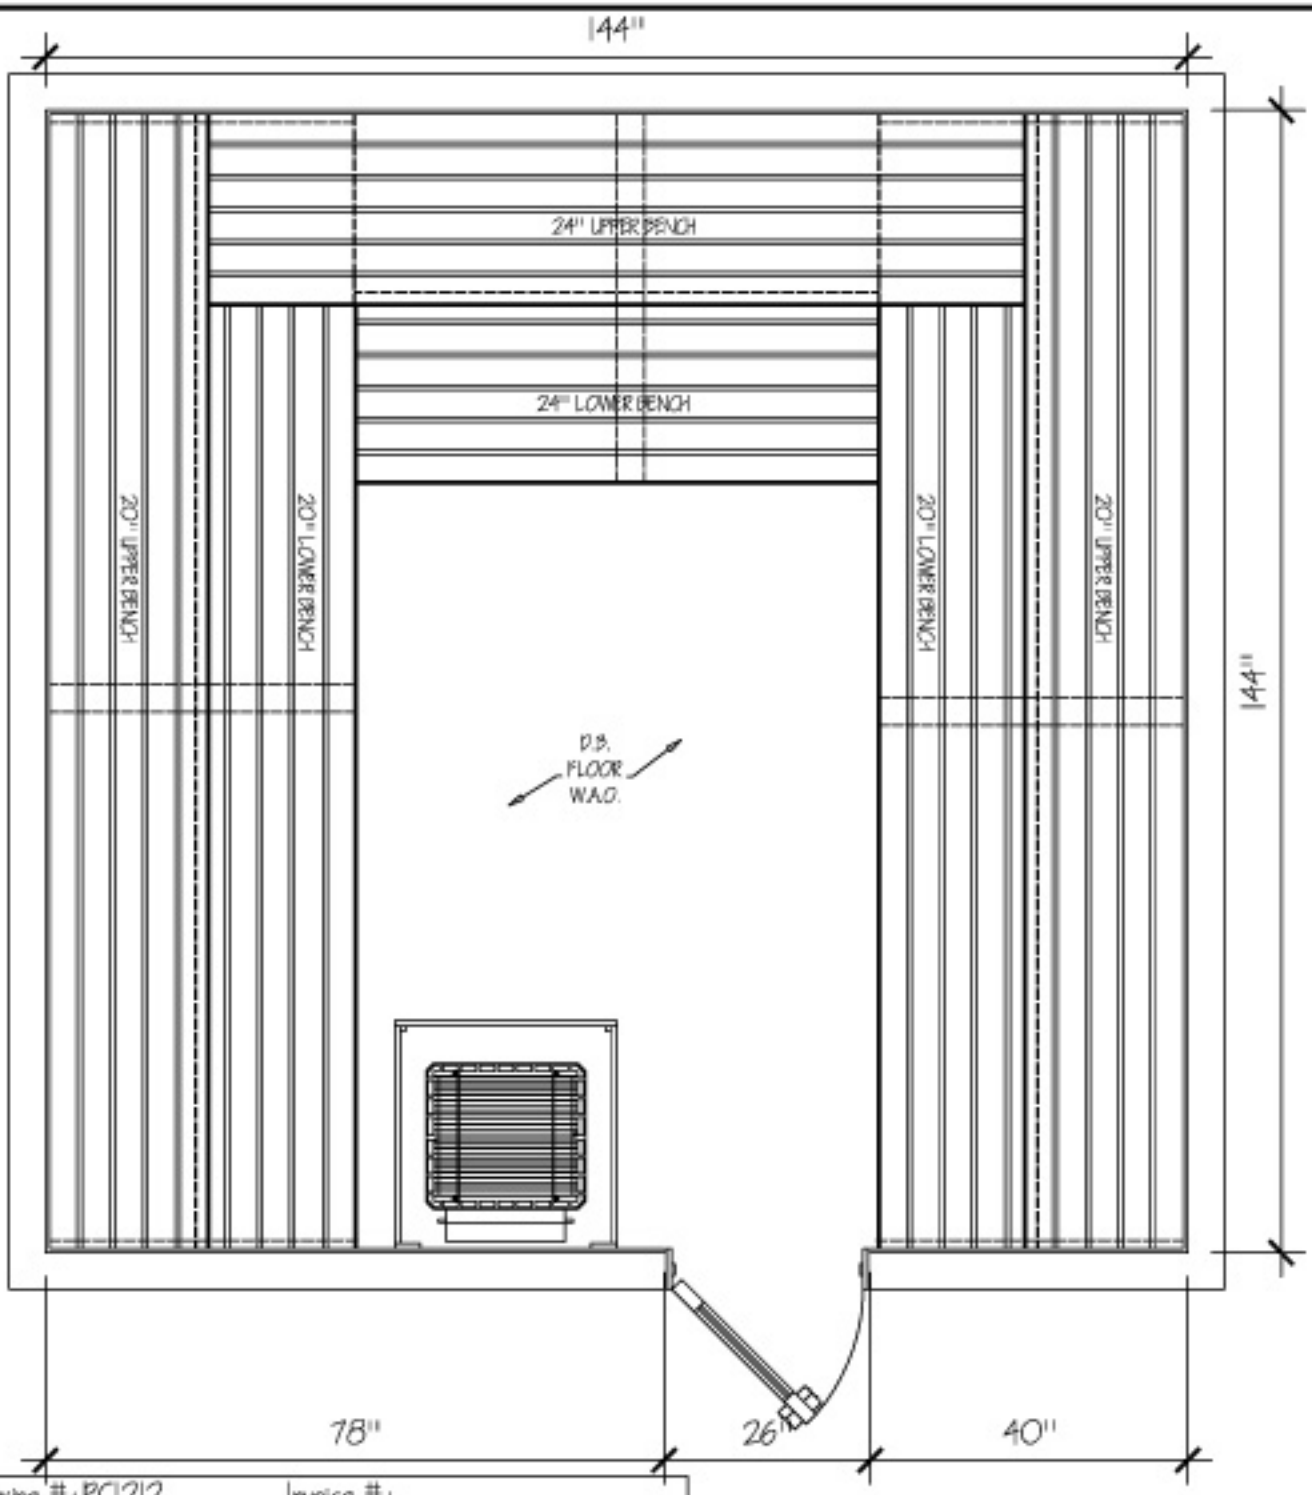

Drawing #: PC1212	Invoice #:
Scale: 1/2" = 1'	Bench Support ----------
	Bench Overlap ----------

Company:
Project:

Type: Custom Pre-Cut
Wood Type: 1/2" x 4" Cedar. T&G to be applied Horizontally
Ceiling Height: 84"
Door Model: G2PL Door R.O: 26" x 82" Door Jamb: 5 1/8"
Note: See "Construction Standards" for drawing assumptions

Approved By: | Date :

Alpine Sauna & Steam
1-866-697-2862
fax. 941-360-2956
sales@alpinesauna.com
www.alpinesauna.com